Permit #F00146519

FilmL.A., Inc.
6255 W Sunset Blvd, 12th Floor
Hollywood, CA 90028
t: (213)977-8600 - f: (213)977-8601
www.filmla.com

Summary Information

Permit No: F00146519 **Type of Permit:** FILMING **Release Date:** 01/04/2019

Production Company NZK PRODUCTIONS

Insured Company Name NZK PRODUCTIONS
Contact Phone No. 1 818-308-5210
Contact Phone No. 2 818-972-0292
Fax 818-761-0130
Address 3601 W OLIVE AVE, SUITE 700
BURBANK, California 91505

Production Title B23 LIVE PREMIERE

Type of Production TV Reality

Producer Nicole Woods

Director Ken Fuchs

1st AD Amy Barker

Production Manager Lauren Francis

FilmL.A. Coordinator CJ Leavens

Location Manager Lauren Francis
Primary Phone Mobile - 860-463-7416
Secondary Phone

Location Assistant Casey Lillestol
Primary Phone Mobile - 661-492-2507
Secondary Phone

Fees

Posting 300	$69.00
Notification Charge	$170.00
FILMLA NON-REFUNDABLE FILM APPLICATION FEE	$685.00
LA CITY LANE AND STREET CLOSURE FEE	$312.00
LA CITY FIRE DEPARTMENT SPOT CHECK SURCHARGE	$85.00

Total Permit Fee $1,321.00

Number of Locations 1

NOT A PERMIT

FilmL.A., Inc.
6255 W Sunset Blvd, 12th Floor
Hollywood, CA 90028
t: (213)977-8600 - f: (213)977-8601
www.filmla.com

Summary Information — Location

Permit Number	F00146519	**Location Manager**	Lauren Francis
Production Company	NZK PRODUCTIONS	Primary Phone	Mobile - 860-463-7416
Insured Company	NZK PRODUCTIONS	Secondary Phone	
Production Title	B23 LIVE PREMIERE		

Location Address	6126 Hollywood Blvd, Los Angeles, CA, 90028
Location Type	Theater
Location Description	HENRY FONDA THEATRE/THE MUSIC BOX
Prep Dates	1/1/2019 - 1/6/2019 05:00 - 00:00 6 days
Film Dates	1/7/2019 - 1/7/2019 06:00 - 00:00 1 day
Strike Dates	1/8/2019 - 1/8/2019 05:00 - 00:00
Open or Closed to the Public	Closed
Generic Conditions	*Certain service and personnel fees required by jurisdictional agencies are not collected by FilmL.A. Any such fees must be paid directly to the appropriate agency, and a separate invoice will be provided to the permittee. *LAFD UFSO: Company must contact FilmL.A. for extension of the Uniformed Fire Safety Officers' hours. During normal business hours, UFSO must also inform the LAFD Film desk of the extension. All travel lanes and bike lanes shall be closed per the WATCH manual. Community Survey Obtained Equipment staging and vehicles may park on one side of the street only. Must Maintain 5' Clearance on Sidewalks/Walkways Must maintain local/emergency access No cast or crew parking on area streets No interference with merchant activity. No interference with vehicular traffic Number of uniformed officers listed on the permit is a minimum requirement. Permittee remains responsible for deploying a sufficient number of uniformed officers to provide traffic and crowd control to ensure the safety of the film crew and the public. Traffic control must be done in accordance w/MUTCD Traffic Officers Required Uniformed officers shall have a copy of the film permit in their possession and are required to confirm that all traffic control signage devices are in place.
Please see attached documents	Hollywood blvd btwn infront of 6126 Hollywood Blvd SS Curb - NZK Productions.pdf JCL Barricade Closure Plan.pdf

NOT A PERMIT

FilmL.A., Inc.
6255 W Sunset Blvd, 12th Floor
Hollywood, CA 90028
t: (213)977-8600 - f: (213)977-8601
www.filmla.com

Summary Information — Location

Permit Number F00146519
Production Company NZK PRODUCTIONS
Insured Company NZK PRODUCTIONS
Production Title B23 LIVE PREMIERE

Location Manager Lauren Francis
Primary Phone Mobile - 860-463-7416
Secondary Phone

Equipment on Location

Type	Quantity
Cast/Crew vehicles	20
Fire Extinguisher (2A10BC Minimum Rating)	6
Generator	4
Modular Units	2
Portable restrooms	1
Semi Trucks	2

Personnel on Location

Type	Quantity
Audience Members	1000
Cast	20
Crew	100
LA City UFSO assigned	1
Off-Duty/Retired LAPD Officer(s)	2

Filming Activities Camera on sticks; Equipment on property; Interior and exterior dialogue; Intermittent pedestrian control;

Jurisdiction **Political:** Los Angeles City - Council District 13 **Police:** Los Angeles Police Department **Fire:** Los Angeles City

Thomas Guide **Page:** 593 **Grid:** F4

Approvals

LOS ANGELES CITY POLICE DEPARTMENT	Vincent Aguirre
FILML.A. CLOSURES	Joshua Mingo
LOS ANGELES CITY DEPARTMENT OF PUBLIC WORKS	Jessica Castro
LOS ANGELES CITY FIRE DEPARTMENT - FILM UNIT	Vincent Owens

Coordinator Note UFSO required 1/7 0600-0000 (18 hours)

Parking

Base Camp 6104 Hollywood Blvd,
Location Type : Los Angeles, CA,
Other Location 90028

Crew Parking 6200 Hollywood Blvd,
Location Type : Los Angeles, CA,
Other Location 90028

Parking Notes
Our basecamp in the 6104 Hollywood Parking lot will have:
2 office trailers (1/2-1/8)
several 10x10 and 10x20 pop up tents (1/2-1/8)
1 40yard dumpster (1/2-1/8)
2 video trucks (1/4-1/7)
4 generators (1/4-1/7)
2 40x120ft event tents for audience holding (1/5-1/7)
1 porto (1/5-1/8)
and a HOT TUB (TBD dates) which we will be filming

NOT A PERMIT

FilmL.A., Inc.
6255 W Sunset Blvd, 12th Floor
Hollywood, CA 90028
t: (213)977-8600 - f: (213)977-8601
www.filmla.com

Summary Information — Location

Permit Number	F00146519	**Location Manager**	Lauren Francis
Production Company	NZK PRODUCTIONS	Primary Phone	Mobile - 860-463-7416
Insured Company	NZK PRODUCTIONS	Secondary Phone	
Production Title	B23 LIVE PREMIERE		

Posting "No Parking" signs 300' S/S OF HOLLYWOOD BLVD, FROM APPROX 6140 - 6104 HOLLYWOOD BLVD

Approximate Footage 0 - 300 **Log Number** 227285

Date(s) 1/7/2019 to 1/7/2019 **Time(s)** 07:00 to 22:00

Lane / Full Closure SOUTH SIDE OF HOLLYWOOD BLVD, FROM APPROX 6140 - 6104 HOLLYWOOD BLVD - CURB LANE CLOSURE ONLY (RUSH RESTRICTED PARKING METERS)

Approximate Footage 301 - 600

Date(s) 1/7/2019 to 1/7/2019 **Time(s)** 10:00 to 20:30

NOT A PERMIT

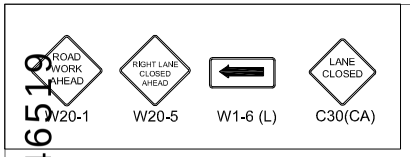

Permit #E00146519

FILM L.A.:
CJ LEAVENS

Ⓢ TRAFFIC SIGNAL
TRAFFIC CONE
TYPE I W/ SIGN
FLASHING ARROW SIGN (FAS)

ALL TRAFFIC CONTROL WILL BE INSTALLED AND MEET OR EXCEED THE MUTCD AND WATCH MINIMUM REQUIREMENTS

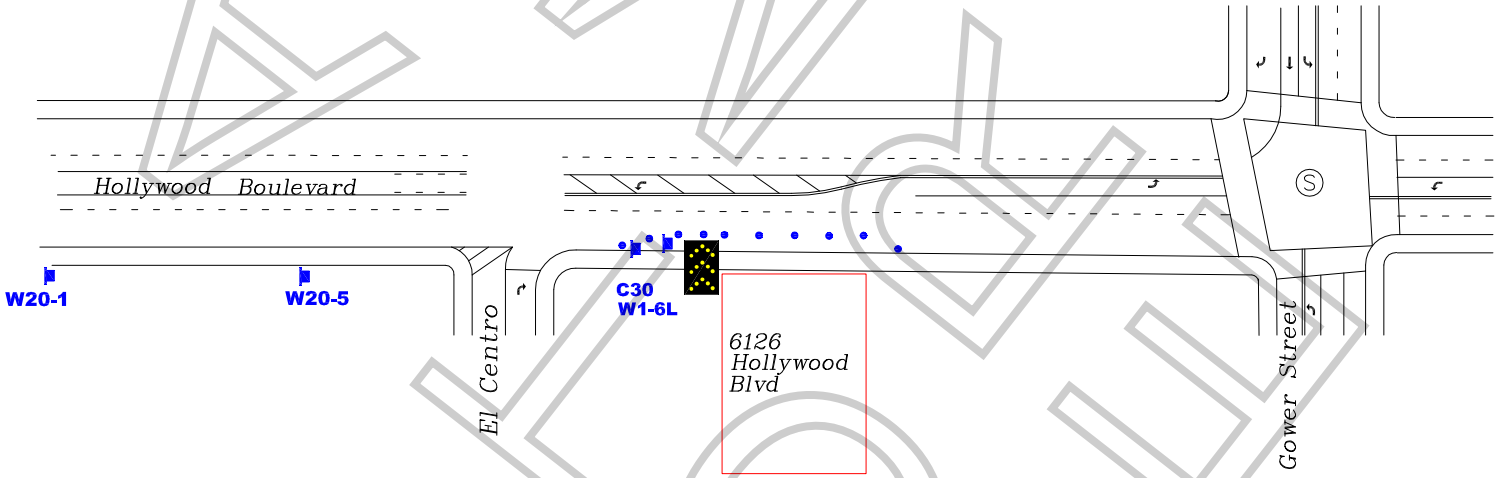

FINAL COPY

WORK ZONE TRAFFIC CONTROL PLAN GENERAL NOTES

1. DATE/TIME: 1-7-19 FROM 07:00 HOURS TO 22:00 HOURS.
2. ALL SIGNING, STRIPING, AND TRAFFIC CONTROL DEVICES SHALL CONFORM TO THE (CURRENT) STATE OF CALIFORNIA DEPARTMENT OF TRANSPORTATION (CALTRANS) STANDARD PLANS AND STANDARD SPECIFICATIONS, CALIFORNIA MUTCD, AND ANY ADDENDUMS THERETO, AND AS SHOWN ON THESE PLANS, SYMBOLS AND ABBREVIATIONS USED ARE SHOWN ON CALTRANS STANDARD PLANS.
3. THERE WILL BE NO INTERFERENCE WITH TRAFFIC SIGNALS OR CROSSWALKS.
4. CONES WILL BE 28" MINIMUM HEIGHT AND HAVE REFLECTORIZED SLEEVES FOR NIGHT WORK.
5. POLICE WILL DIRECT TRAFFIC IF NECESSARY.

TRAFFIC CONTROL FOR
NZK PROD: "B23 LIVE PREMIER"

LOCATION:
HOLLYWOOD BLVD INFRONT OF 6126 HOLLYWOOD BLVD
SOUTH SIDE CURB LANE CLOSURE
LOS ANGELES, CALIFORNIA

CONTACT:
OMAR WILLIAMS
PH# 206-484-0895

JCL TRAFFIC SERVICES
2334 E. 8TH ST.
LOS ANGELES, CA 90021
Ph: (213) 622-9775
Fax: (213)622-9790
C31-CA Lic # 805357

DATE	REVISIONS

TCP DRAFTER: MARIO MENJIVAR
SCALE: N.T.S.
SHEET: 1/1
DRAWING:

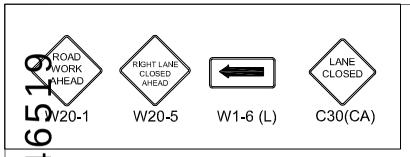

Permit #E00146519

FILM L.A.:
CJ LEAVENS

Ⓢ TRAFFIC SIGNAL
TRAFFIC CONE
TYPE I W/ SIGN
FLASHING ARROW SIGN (FAS)

ALL TRAFFIC CONTROL WILL BE INSTALLED AND MEET OR EXCEED THE MUTCD AND WATCH MINIMUM REQUIREMENTS

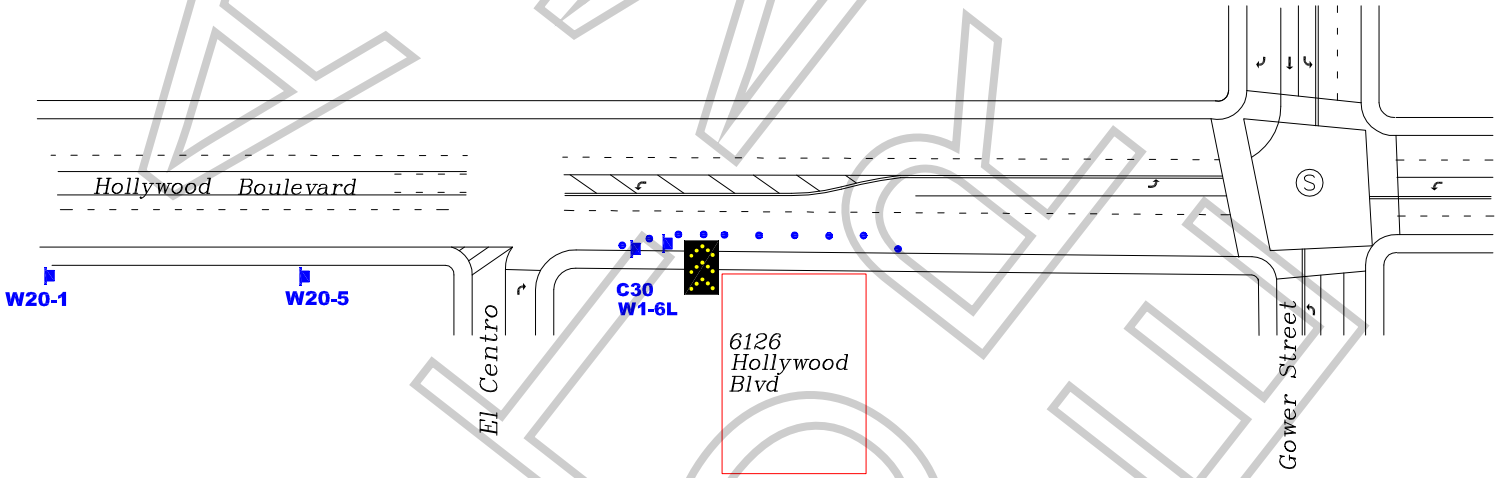

FINAL COPY

WORK ZONE TRAFFIC CONTROL PLAN GENERAL NOTES

1. DATE/TIME: 1-7-19 FROM 07:00 HOURS TO 22:00 HOURS.
2. ALL SIGNING, STRIPING, AND TRAFFIC CONTROL DEVICES SHALL CONFORM TO THE (CURRENT) STATE OF CALIFORNIA DEPARTMENT OF TRANSPORTATION (CALTRANS) STANDARD PLANS AND STANDARD SPECIFICATIONS, CALIFORNIA MUTCD, AND ANY ADDENDUMS THERETO, AND AS SHOWN ON THESE PLANS, SYMBOLS AND ABBREVIATIONS USED ARE SHOWN ON CALTRANS STANDARD PLANS.
3. THERE WILL BE NO INTERFERENCE WITH TRAFFIC SIGNALS OR CROSSWALKS.
4. CONES WILL BE 28" MINIMUM HEIGHT AND HAVE REFLECTORIZED SLEEVES FOR NIGHT WORK.
5. POLICE WILL DIRECT TRAFFIC IF NECESSARY.

TRAFFIC CONTROL FOR
NZK PROD: "B23 LIVE PREMIER"

LOCATION:
HOLLYWOOD BLVD INFRONT OF 6126 HOLLYWOOD BLVD
SOUTH SIDE CURB LANE CLOSURE
LOS ANGELES, CALIFORNIA

CONTACT:
OMAR WILLIAMS
PH# 206-484-0895

JCL TRAFFIC SERVICES
2334 E. 8TH ST.
LOS ANGELES, CA 90021
Ph: (213) 622-9775
Fax: (213)622-9790
C31-CA Lic # 805357

DATE	REVISIONS

TCP DRAFTER: MARIO MENJIVAR
SCALE: N.T.S.
SHEET: 1/1
DRAWING: